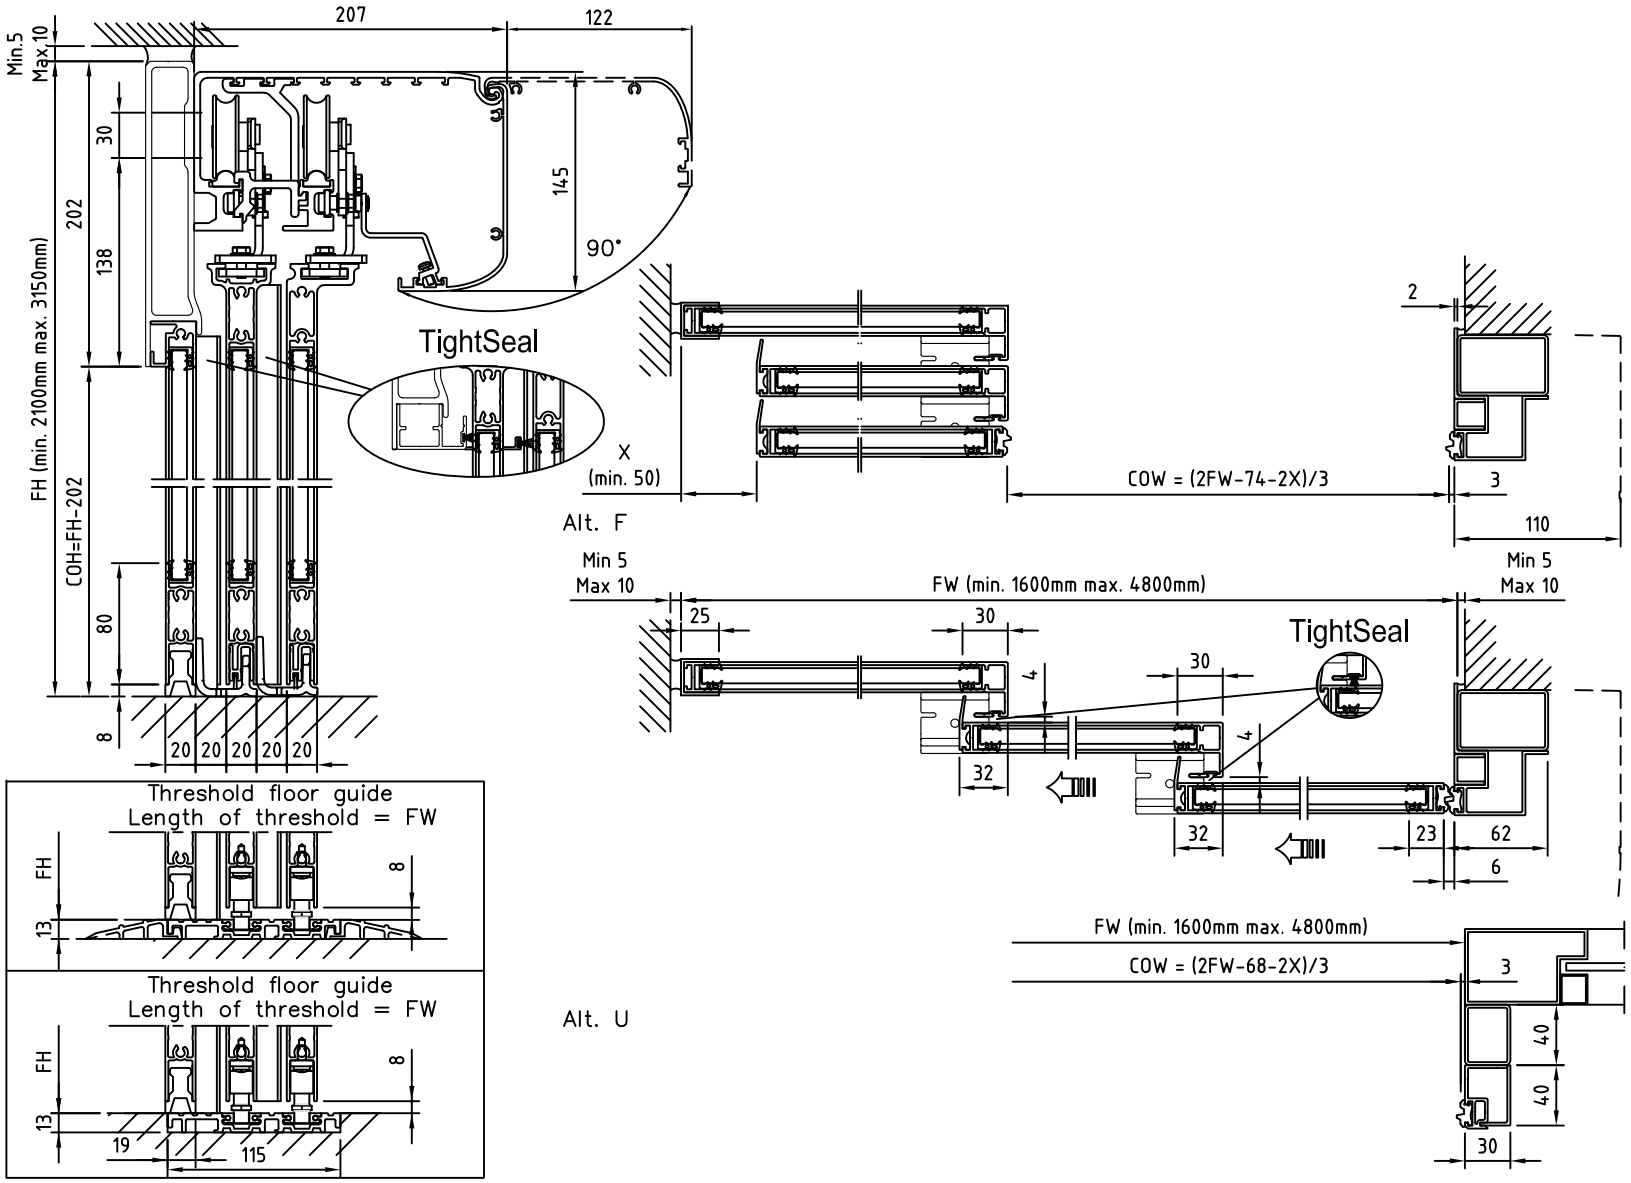

State when ordering

FW=.....mm
FH=.....mm
X= .....mm
COW=.....mm
COH=.....mm
☐ Cover
CL=.....mm
☐ TightSeal
If TightSeal, the floor must be level and not differ more than ± 3 mm

Profile option

☐ Alt. F (concrete/brick)
☐ Alt. U (aluminium/steel)

Surface treatment

☐ Silver anodized
Special anodized.....
RAL.....
Special powder coating.....
.....

Glass option see drw. 1009030

State glass code:
.....
If 10 mm glass FW max. 3920 when FH=max.
If 12 mm glass FW max. 3310 when FH=max.

Installation

☐ Floor heating
☐ Other .....

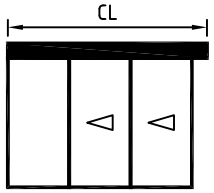

Scale 1:5

Customer:	**Besam ref:**	**ADS Slim telescopic** **3 Panel beam mounted left** **Article No. 800227**	besam ASSA ABLOY
Door id:	**Date:**		
Project No:	**Sign:**		8.0 833064

© All rights in and to this material are the sole property of ASSA ABLOY Entrance Systems AB.
Copying, scanning, alterations or modifications are expressly forbidden without the prior written consent of the applicable company within ASSA ABLOY Entrance Systems AB. Rights reserved for changes without prior notice.